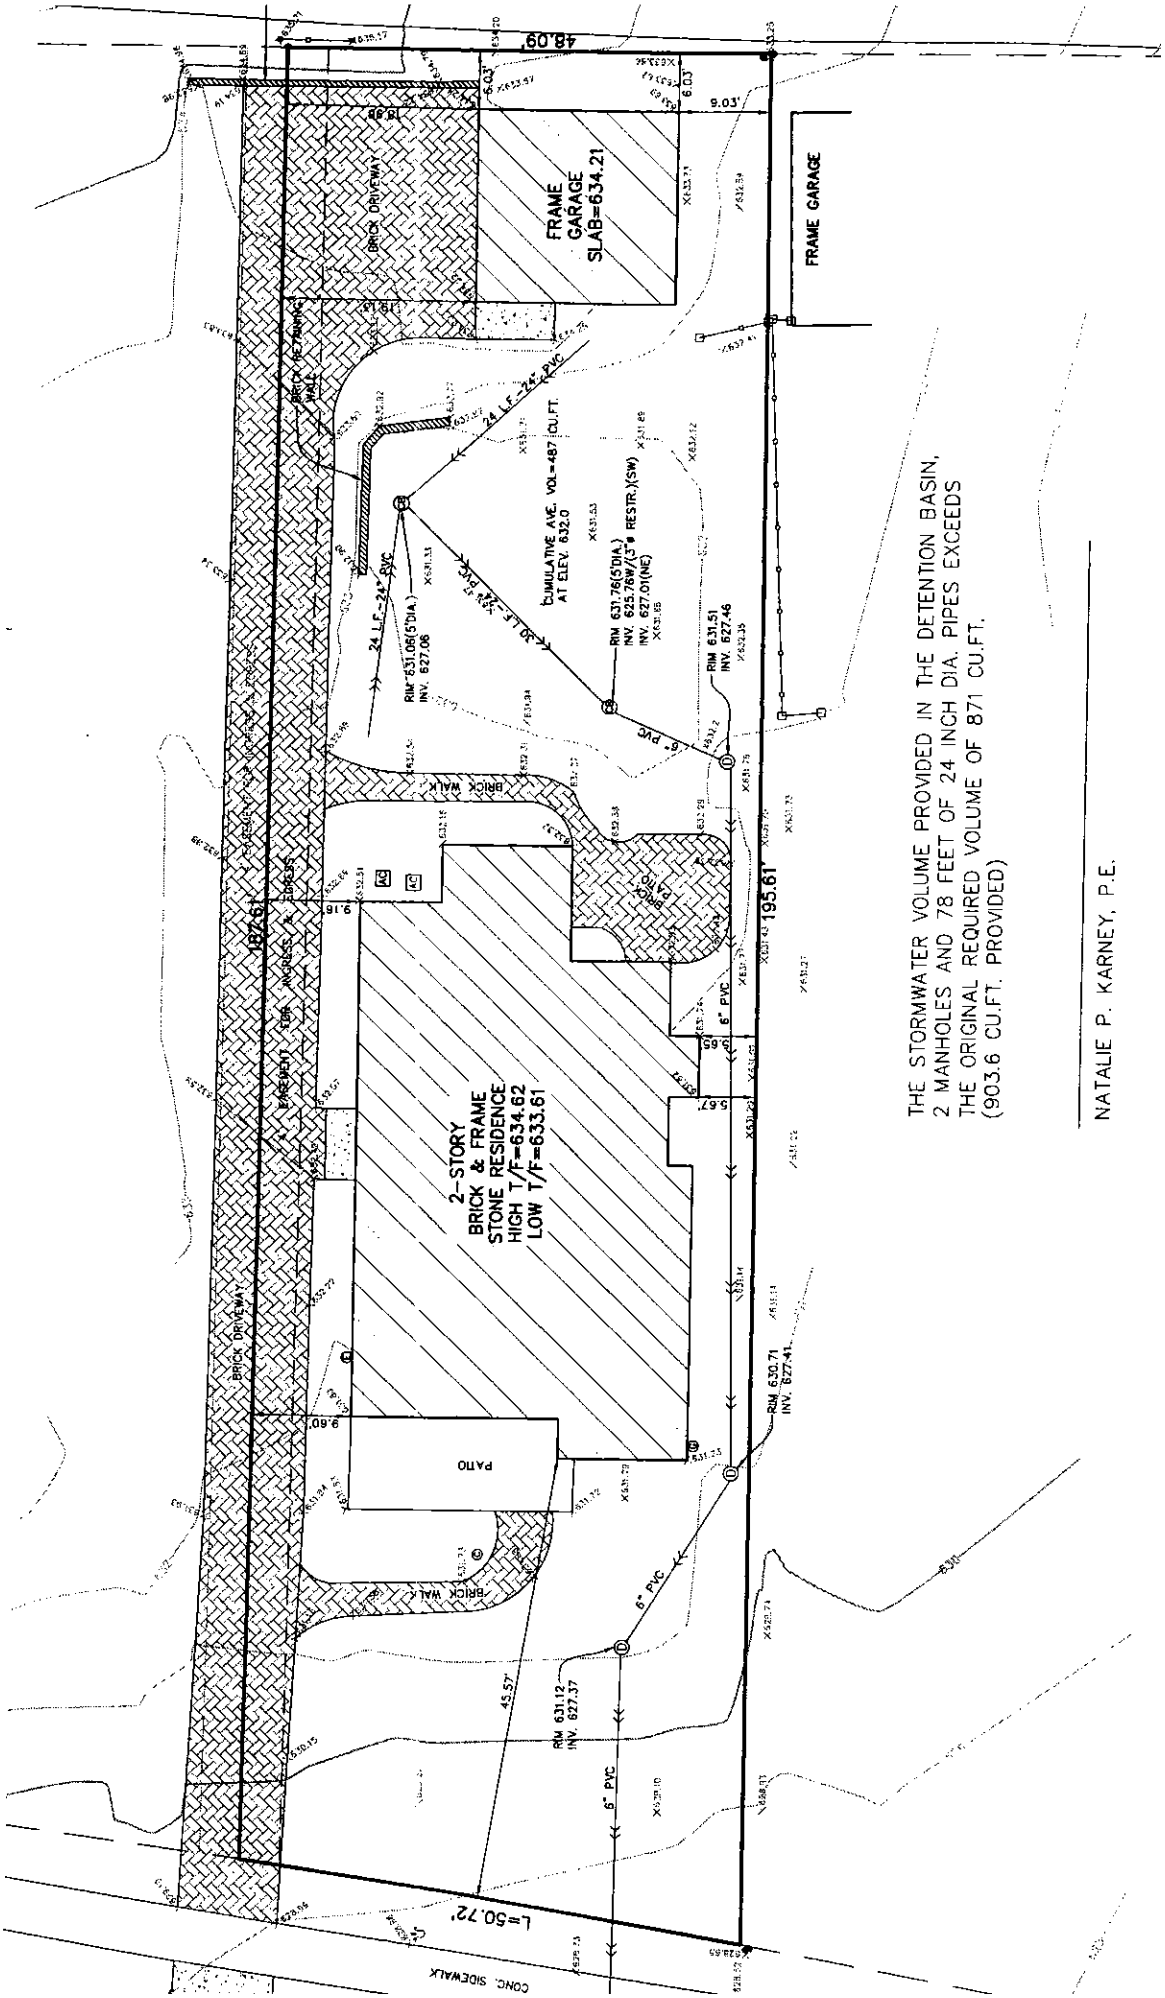

THE STORMWATER VOLUME PROVIDED IN THE DETENTION BASIN, 2 MANHOLES AND 78 FEET OF 24 INCH DIA. PIPES EXCEEDS THE ORIGINAL REQUIRED VOLUME OF 871 CU.FT. (903.6 CU.FT. PROVIDED)

NATALIE P. KARNEY, P.E.